This drawing is copyright to Urban Vision Partnership Limited. It shall not be used without permission for any purpose. Reproduction is only permitted by prior arrangement. Do not scale from this drawing. All discrepancies to be related back to the originator for verification prior to commencing the works. All dimensions are in METERS unless otherwise stated.

SAFETY, HEALTH AND ENVIRONMENTAL INFORMATION

In addition to the hazards / risks associated with the types of work detailed on this drawing, note the following;

Construction;

Maintenance / Cleaning;

Decommissioning / Demolition;

It is assumed that all works will be carried out by a competent contractor working, where appropriate, to an approved method statement.

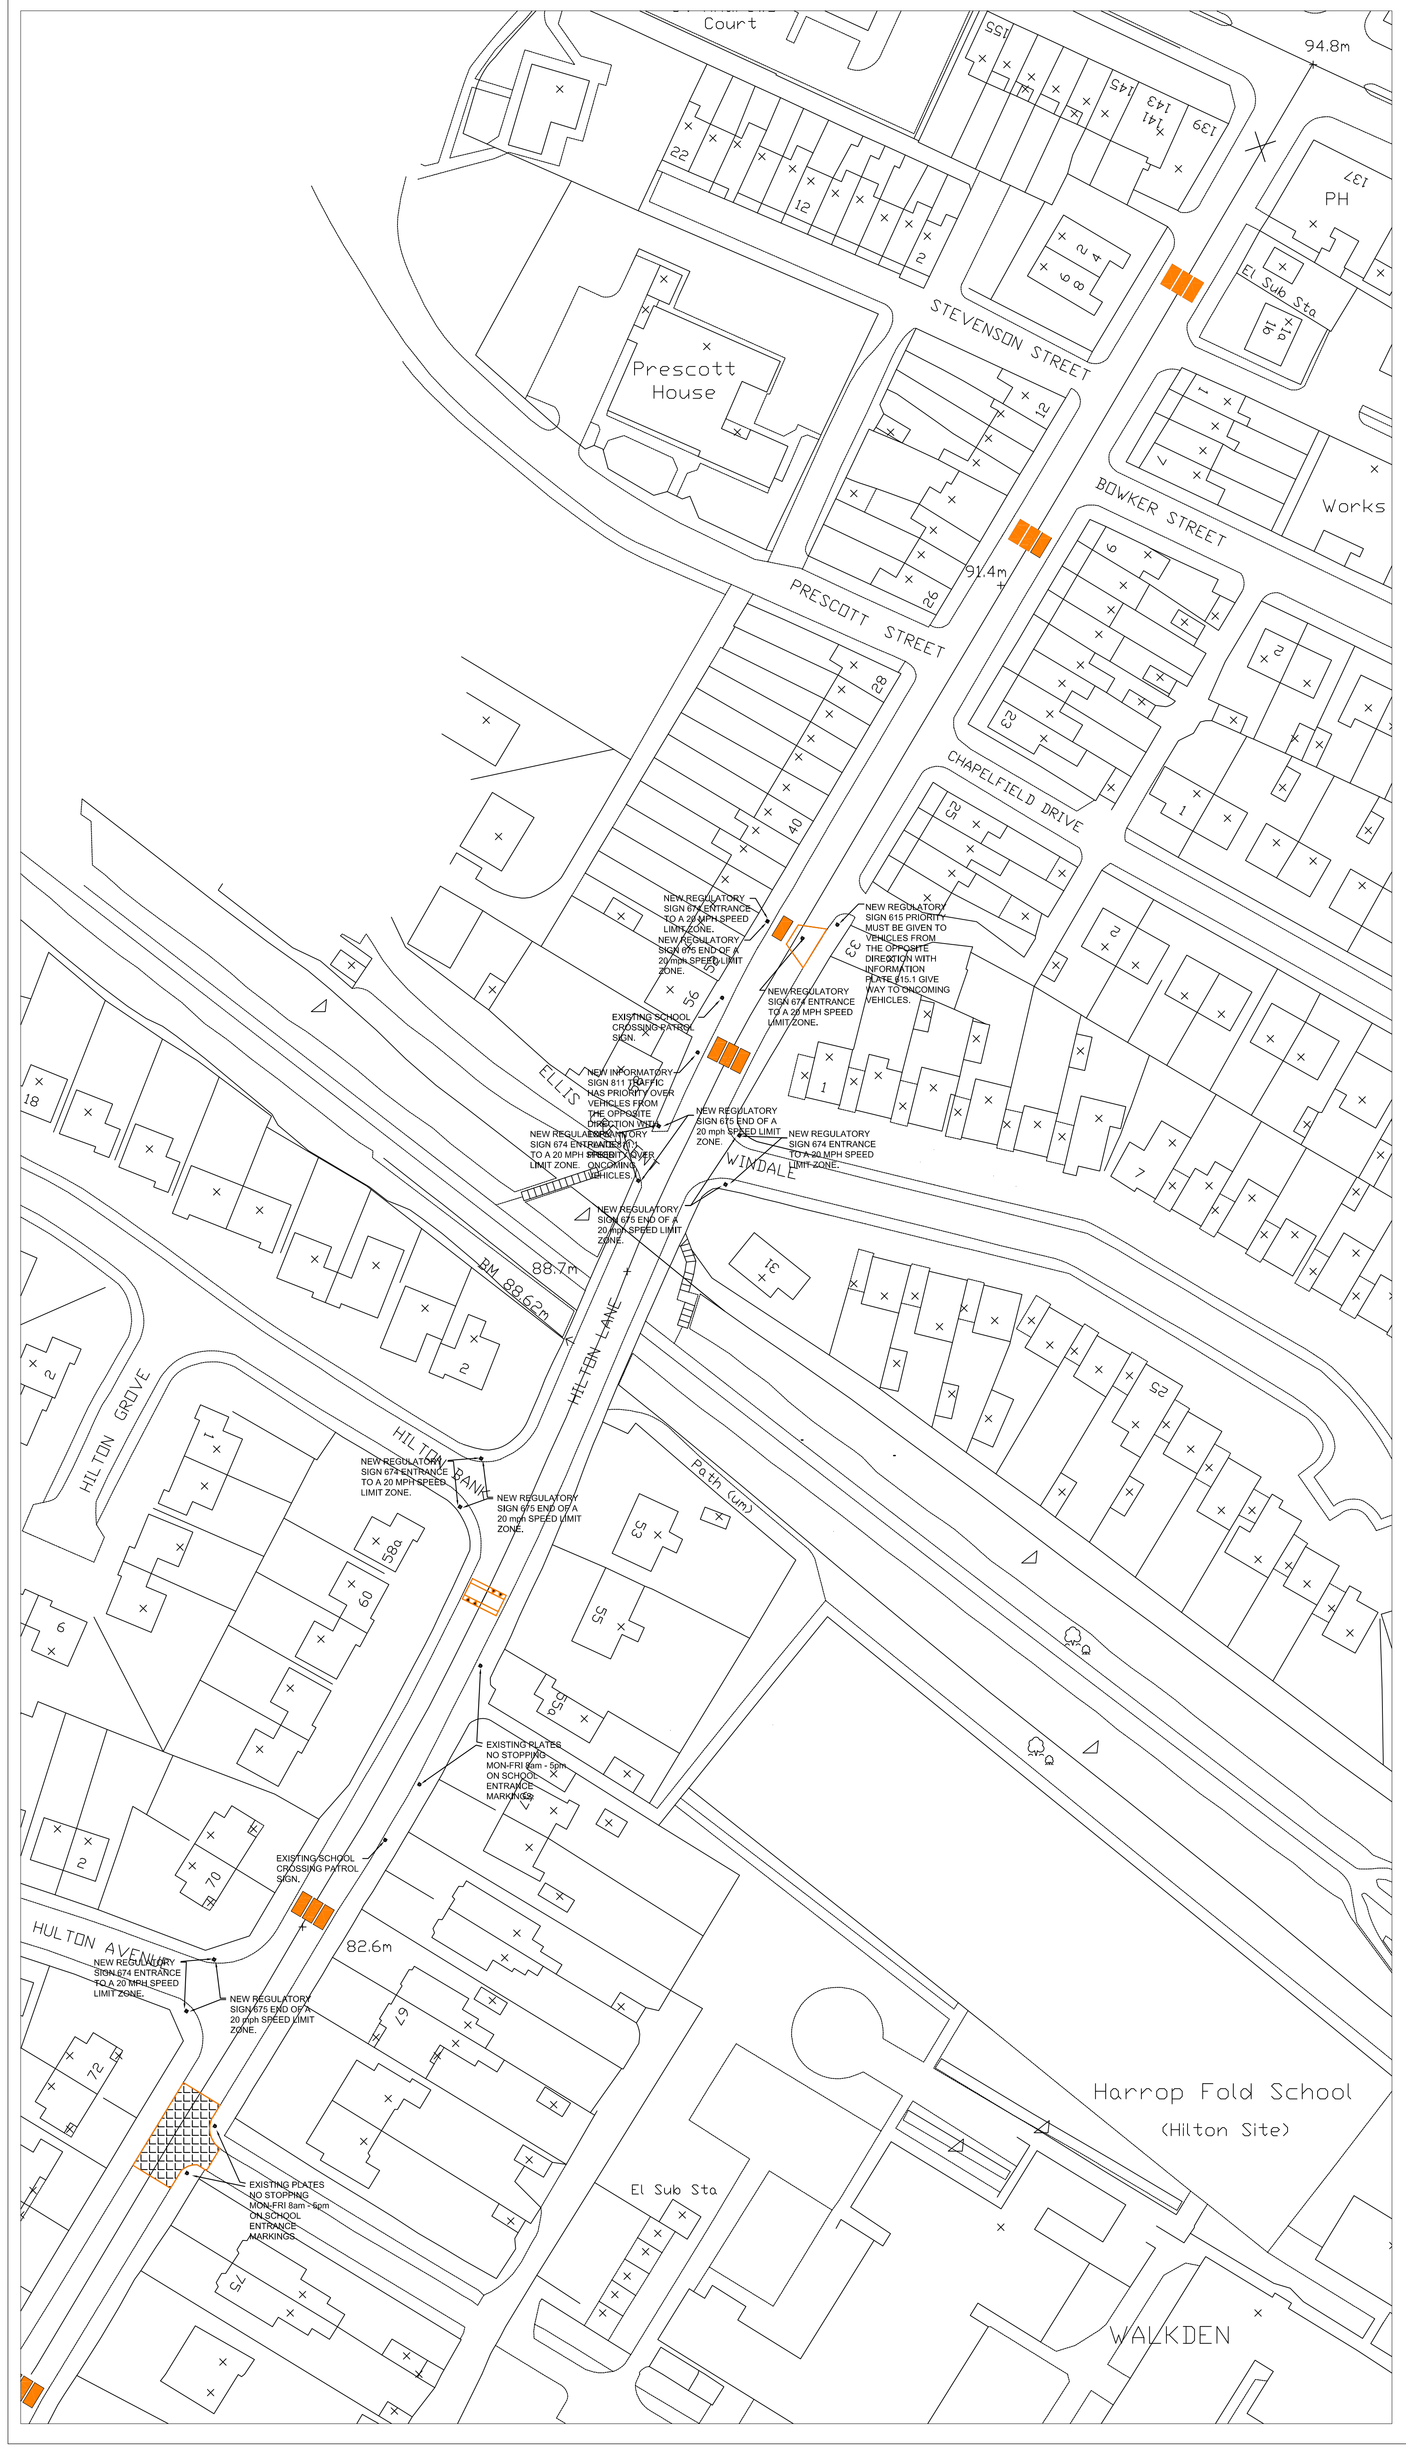

KEY

SET OF SPEED HUMPS TO STANDARD DETAIL SA/STD/1200-08

FLAT TOPPED SPEED CUSHION TO STANDARD DETAIL SA/STD/1200-04

BUILD OUT AND SPEED CUSHION

SPEED TABLE AT ENTRANCE AND EXIT OF SCHOOL

rev	description	date	drawn	chk
[redacted]				

urbanvision
Urban Vision Partnership Limited
Emerson House Albert St Eccles Manchester M30 0TE T 0161 779 4800

client

project
HILTON LANE
TRAFFIC CALMING

drawing
GENERAL ARRANGEMENT
SECTION 1

approval status	date
○ Feasibility / Sketch	11-03-08
○ Design	drawn
○ Tender	CM
○ Construction	checked
○ As Built	

project ref.	scale @ A0
HP12186	1:500
drawing number	revision
SD12186-10	