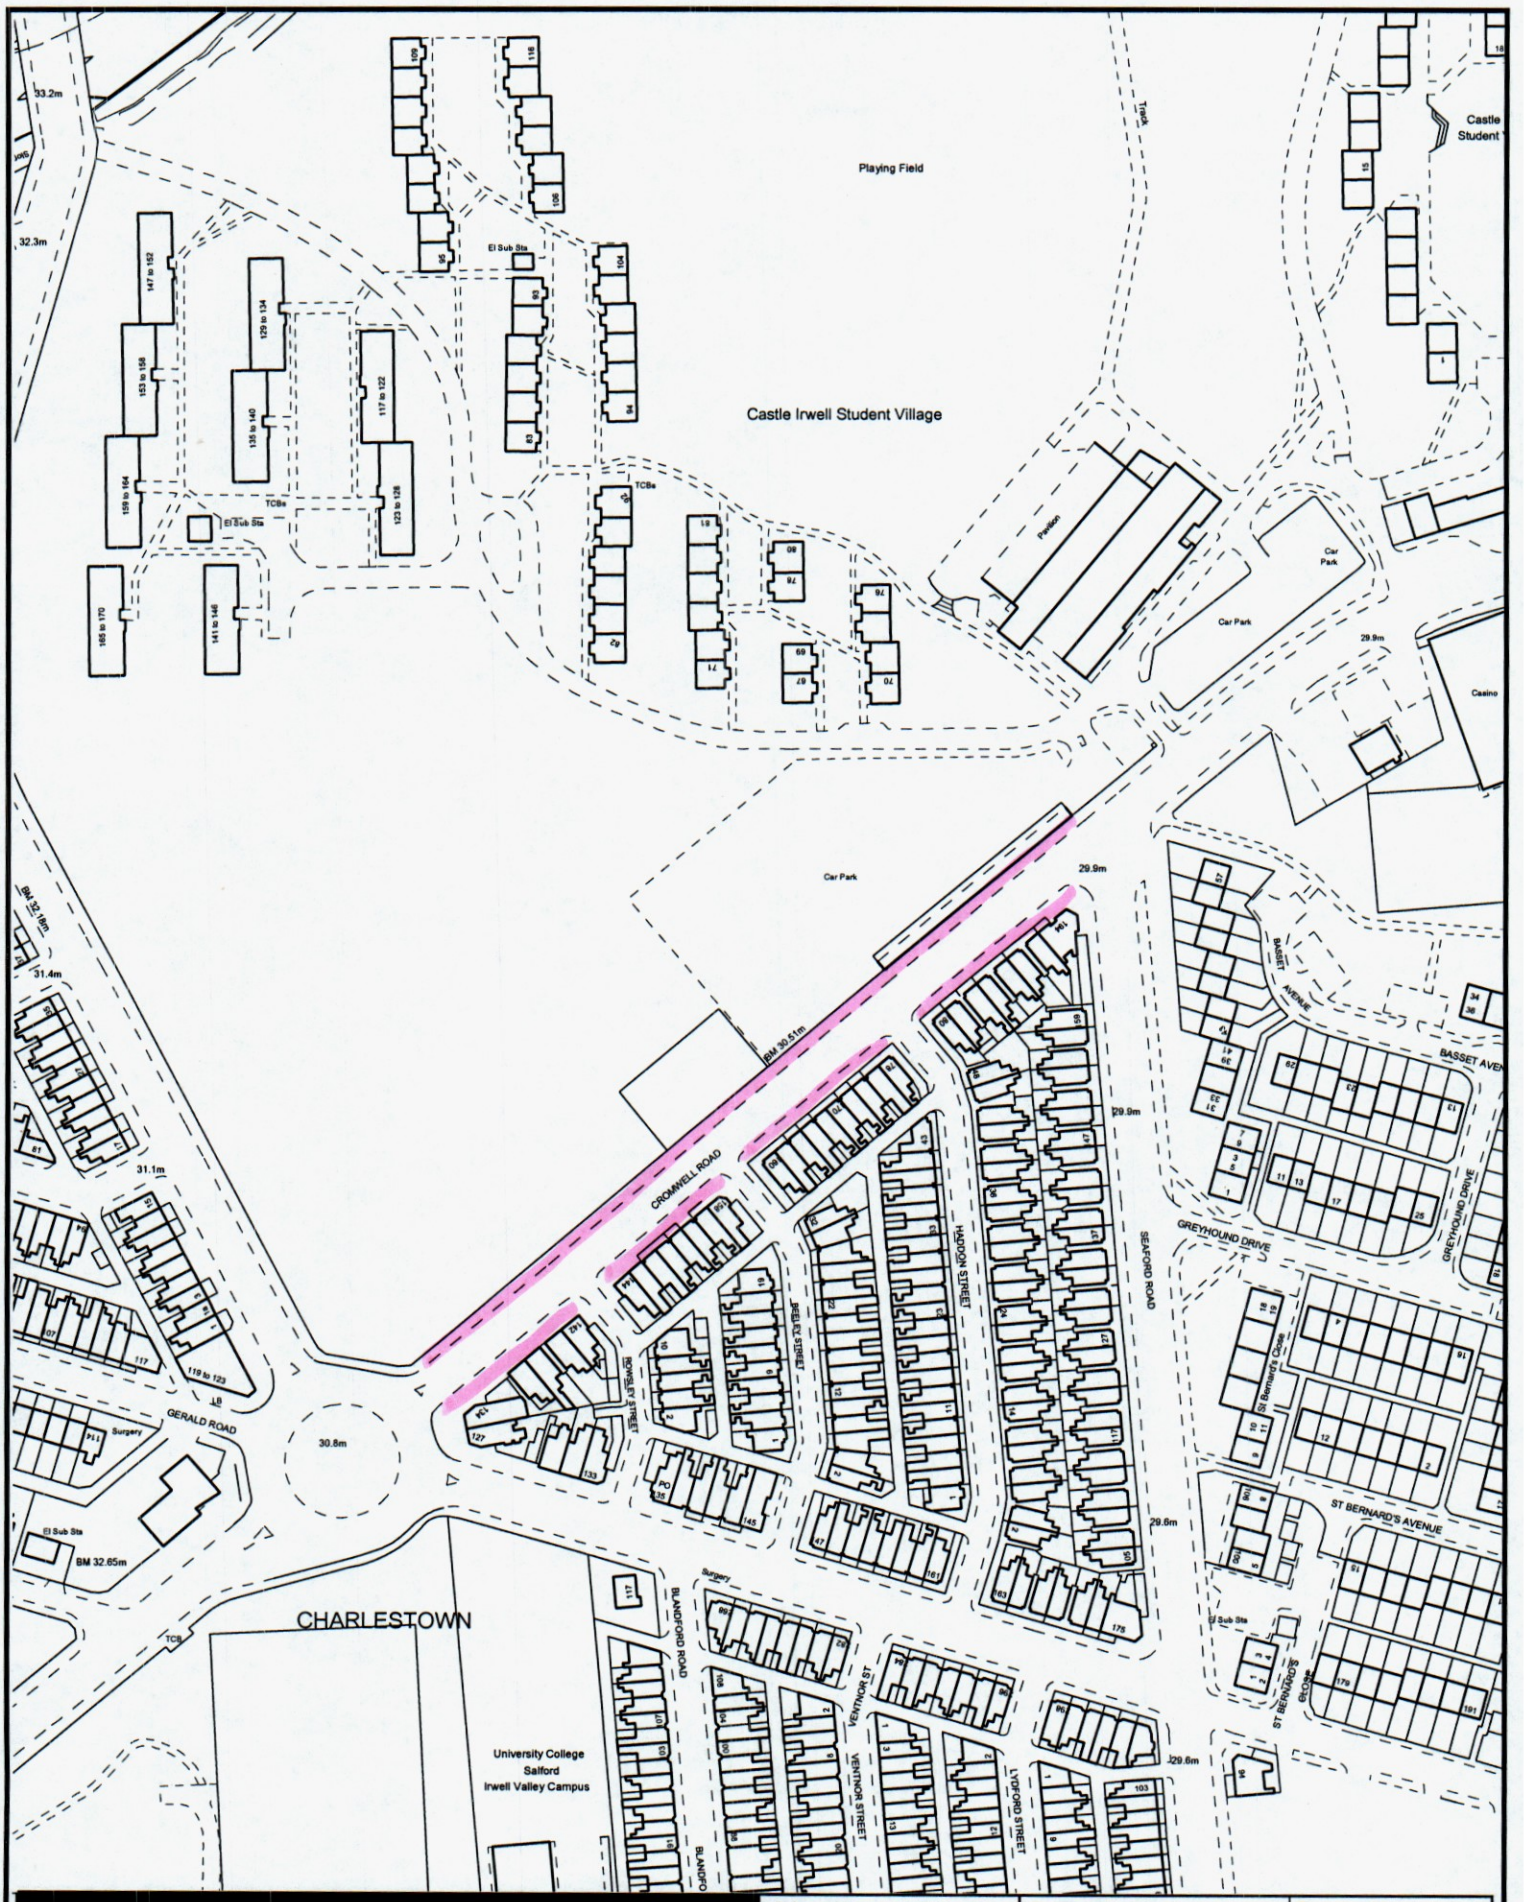

Salford City Council

Development Planning Section,
Development Services.
Salford Civic Centre, Chorley Rd,
Swinton, Salford M27 5BW.
www.salford.gov.uk

Job:		Project:	Drawing No.
Drawn:			
Checked:			
Scale:	1:2000	Title:	Revision
Date:	Jan 2005		
Filename:			

Produced from the Ordnance Survey Map with the permission of the Controller of Her Majesty's Stationary Office Crown Copywrite Reserved Licence No:076295